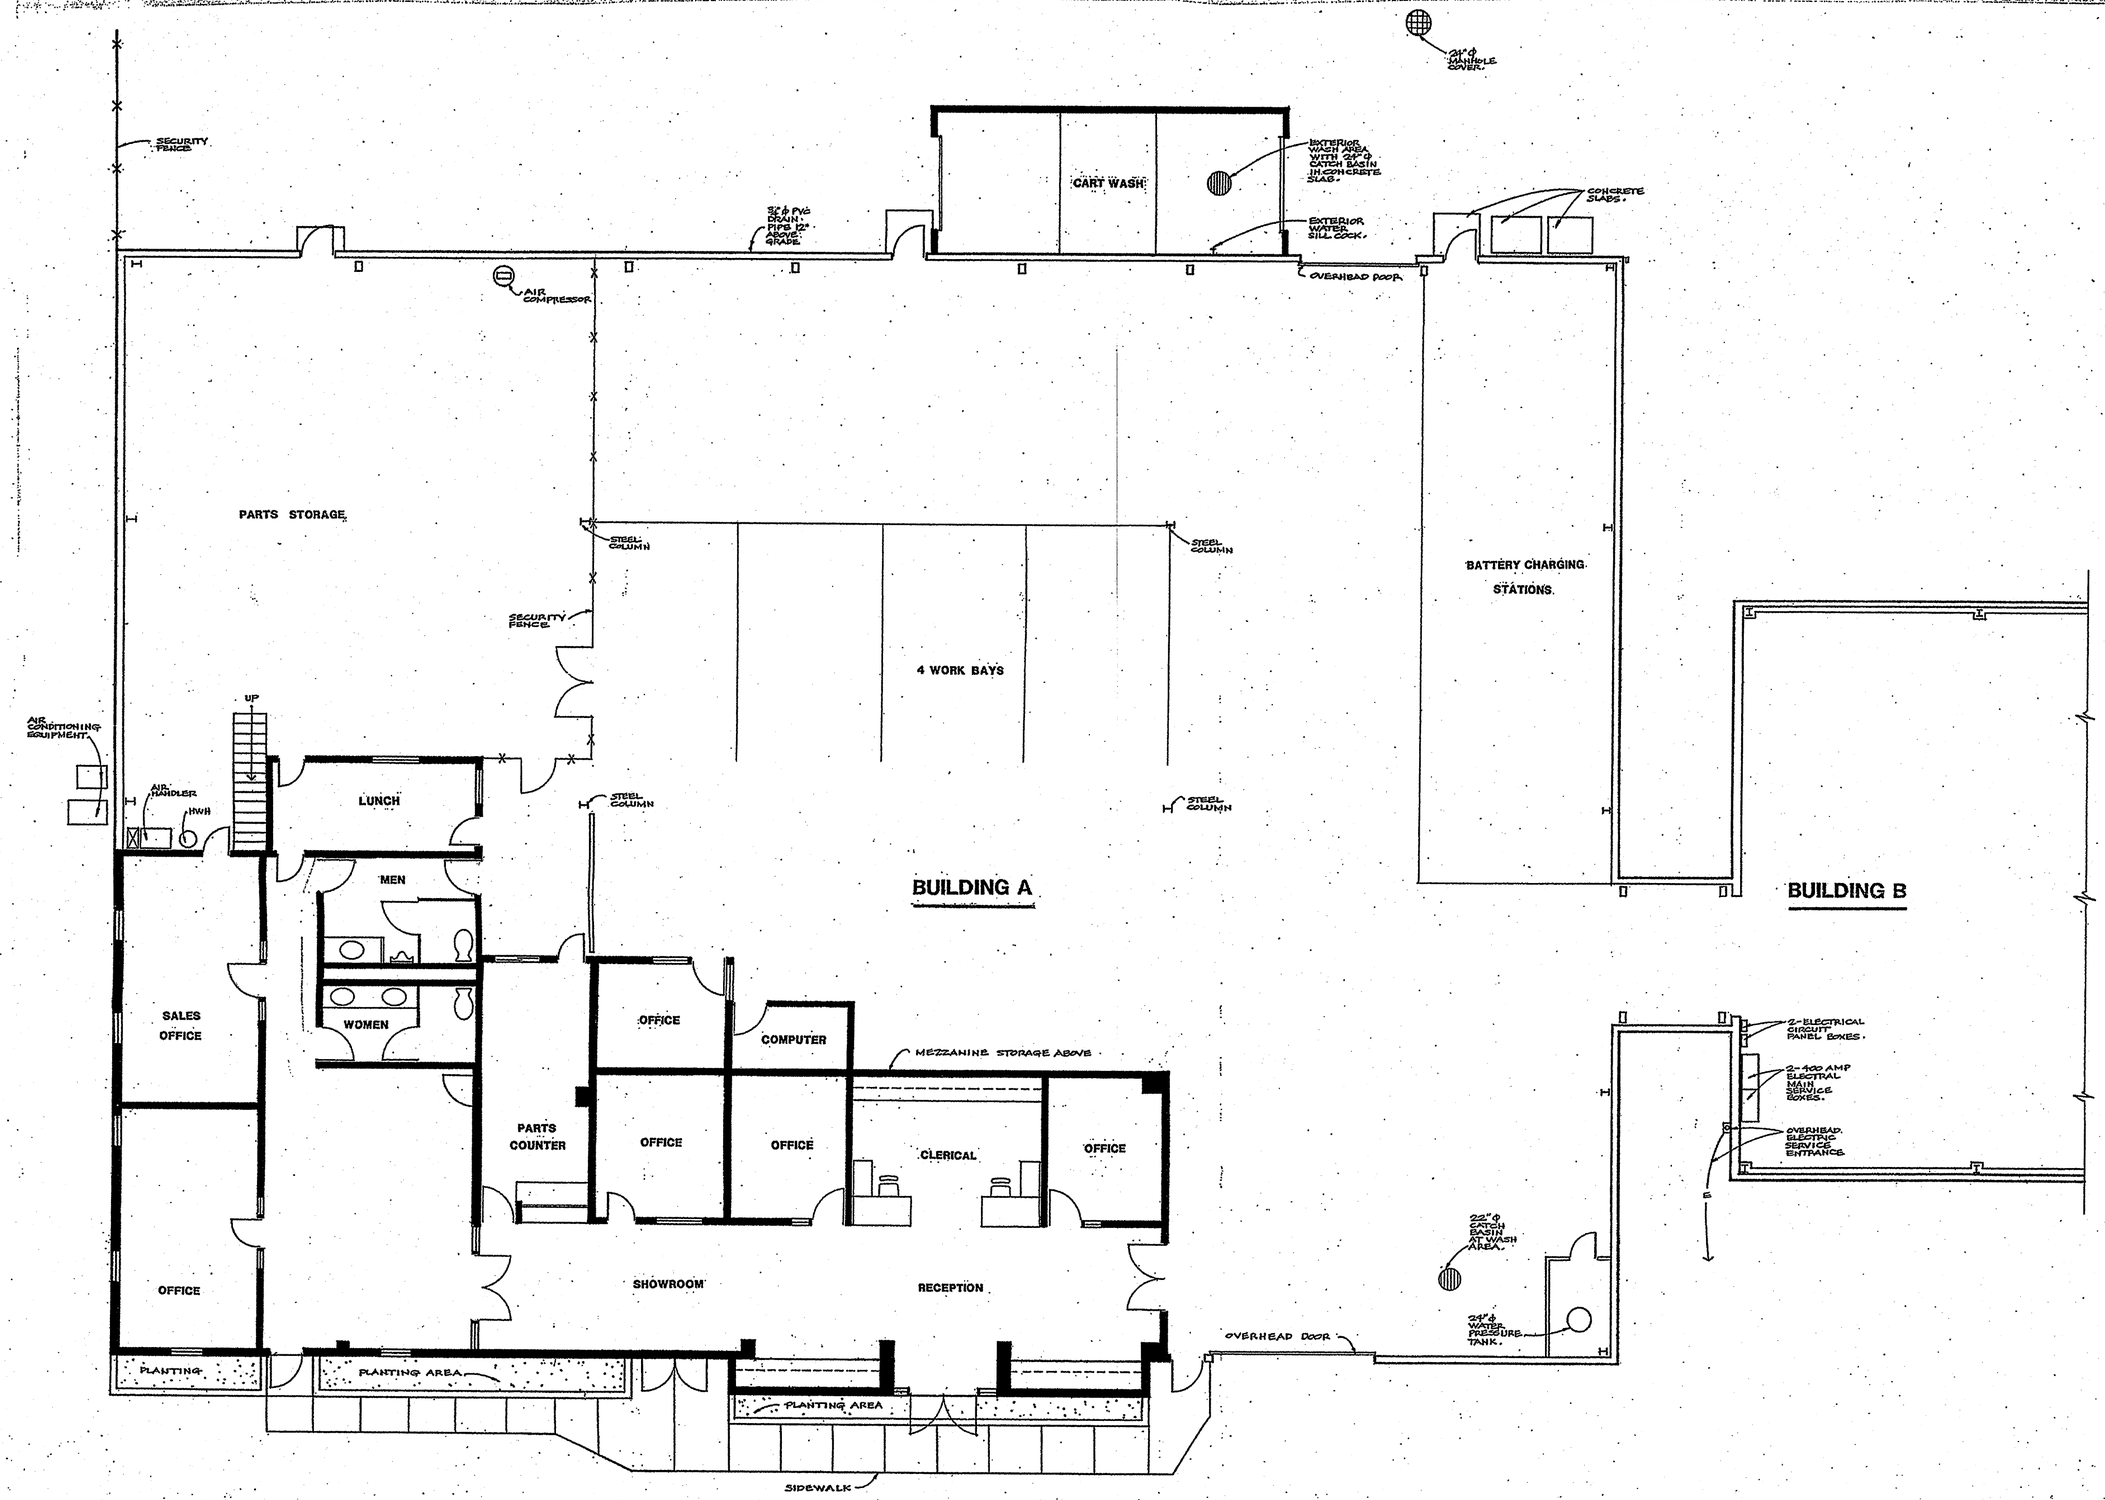

1 MAIN FLOOR PLAN

SCALE: 3/16" = 1'-0"

REVISIONS	BY
DATE	
PROJECT NO.	
DRAWN BY	
CHECKED BY	

E-Z-GO TEXTRON

24404 NORTH HIGHWAY 12
LAKE ZURICH, ILLINOIS

MAIN FLOOR PLAN

H.K. HIGGINS ARCHITECTS, INC.
PLANNING and DESIGN
106 NORTH LAKESHORE DRIVE • BARRINGTON, ILLINOIS 60010 • 708-381-0333

A